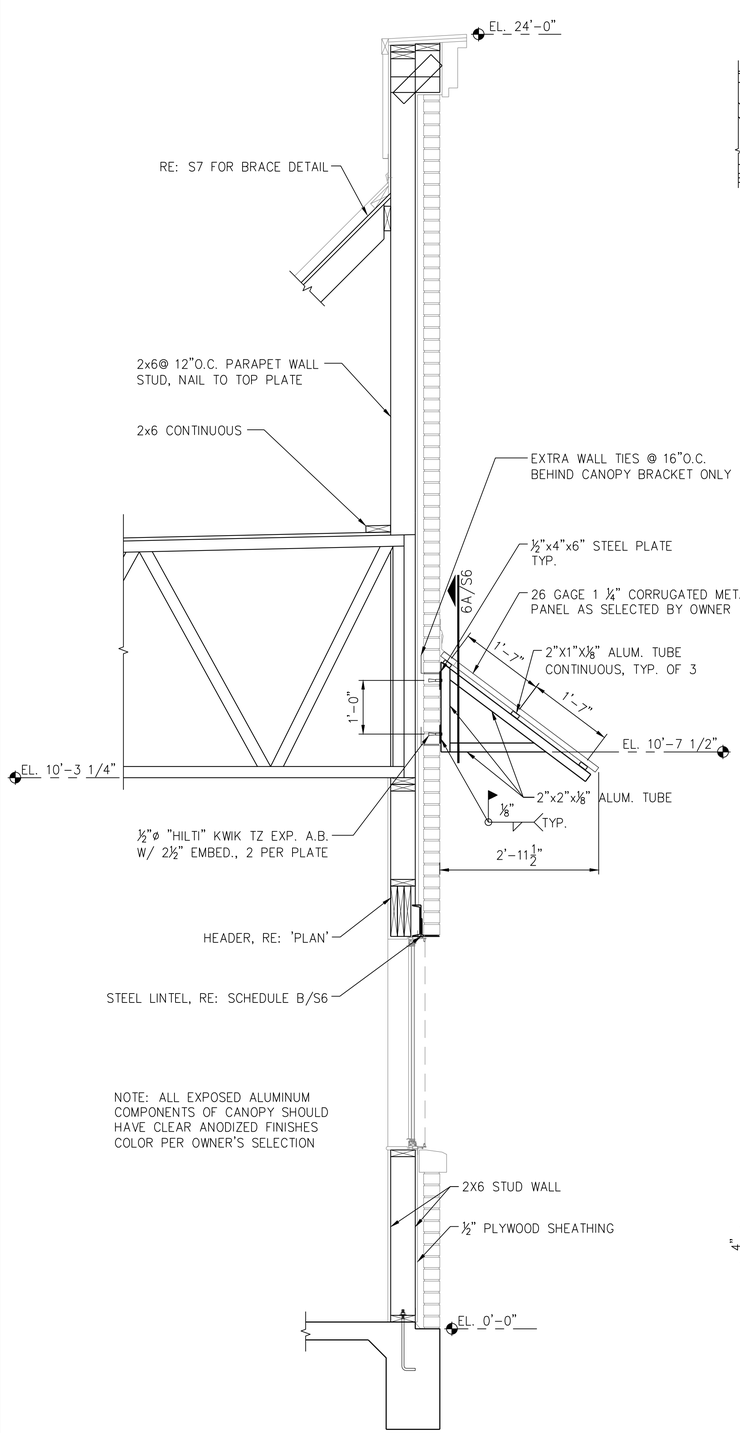

6 TYPICAL FRONT WALL AT CANOPY
SCALE: 3/4" = 1'-0"

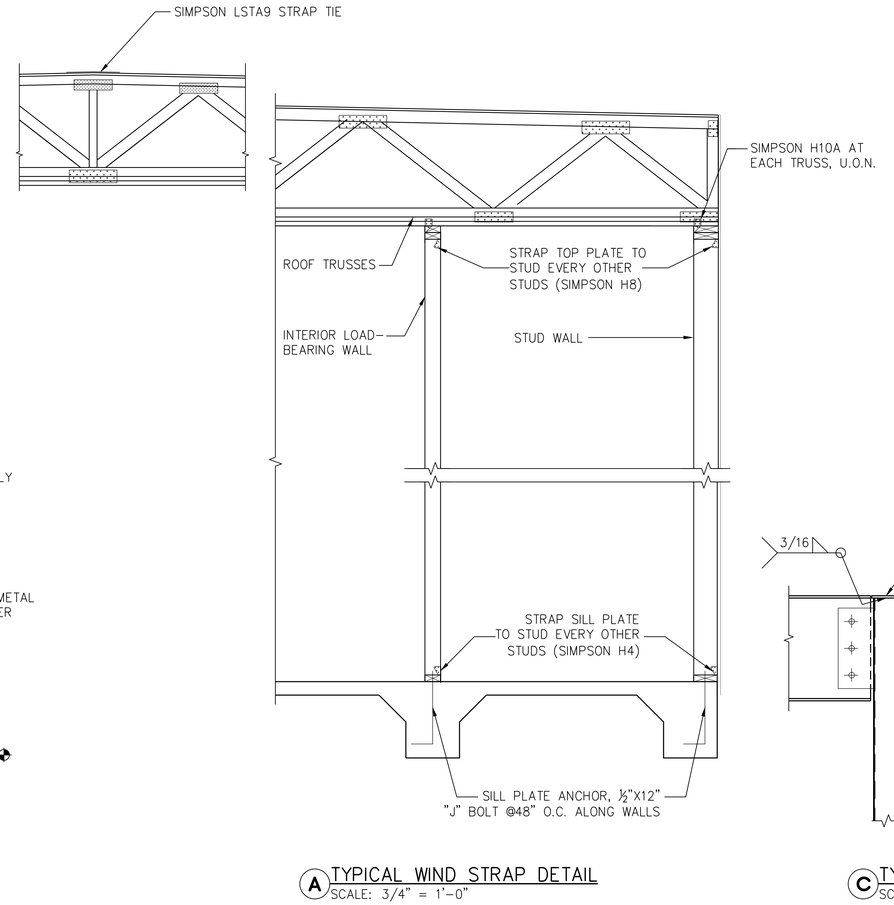

A TYPICAL WIND STRAP DETAIL
SCALE: 3/4" = 1'-0"

STEEL LOOSE LINTELS		
OPENING	SIZE	DETAIL
0'-0" – 4'-0"	L3 1/2X3 1/2X1/4	
4'-0" – 5'-0"	L4X3 1/2X1/4	
5'-0" – 6'-0"	L5X3 1/2X1/4	
6'-0" – 7'-0"	L6X3 1/2X3/8	
7'-0" – 9'-0"	C7X9.8 W/L3 1/2X3 1/2X5/16	
9'-0" – 13'-0"	C10X20 W/L3 1/2X3 1/2X5/16	

NOTES:
1. 8" MINIMUM BEARING AT EACH END OF STEEL LINTEL.
2. SEE ARCHITECTURAL DRAWING FOR LOCATION.
3. LEDGE ANGLE WELDS TO CHANNELS TOP & BOTTOM, 3" @12" O.C.

B BRICK VENEER STEEL LOOSE LINTELS
SCALE: NTS

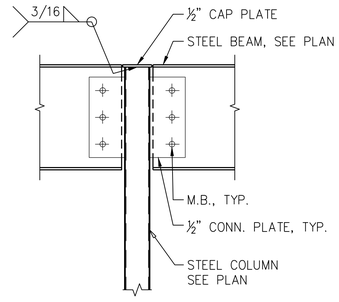

C TYPICAL SECTION
SCALE: 3/4" = 1'-0"

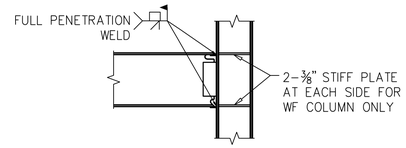

D MOMENT CONNECTION DETAIL
SCALE: 3/4" = 1'-0"

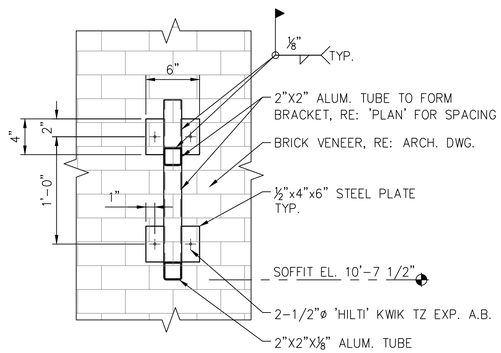

6A BRACKET NORMAL VIEW
SCALE: 1 1/2" = 1'-0"

REVISIONS AND ISSUANCE		
NO.	DATE	DESCRIPTION
1	8/13/18	PRICING

IVY KIDS EARLY LEARNING CENTER

4434 CR 94
MANVEL, TEXAS 77578

MISSION ENGINEERING INC.
10370 RICHMOND AVE, #560
HOUSTON, TEXAS 77042
[T] 713-981-0018
[E] dzhuang@missioneng.com
TPEF Registration No. F-11771

interim review only
not for permit or construction

YIFENG ZHUANG
TX # 87950

08/13/2018

DRAWING TITLE

FRAMING DETAILS

DRAWN BY	CHECKED BY
KN	EL
DATE	JOB NO.
08/13/2018	1806251

DRAWING NO.

S6